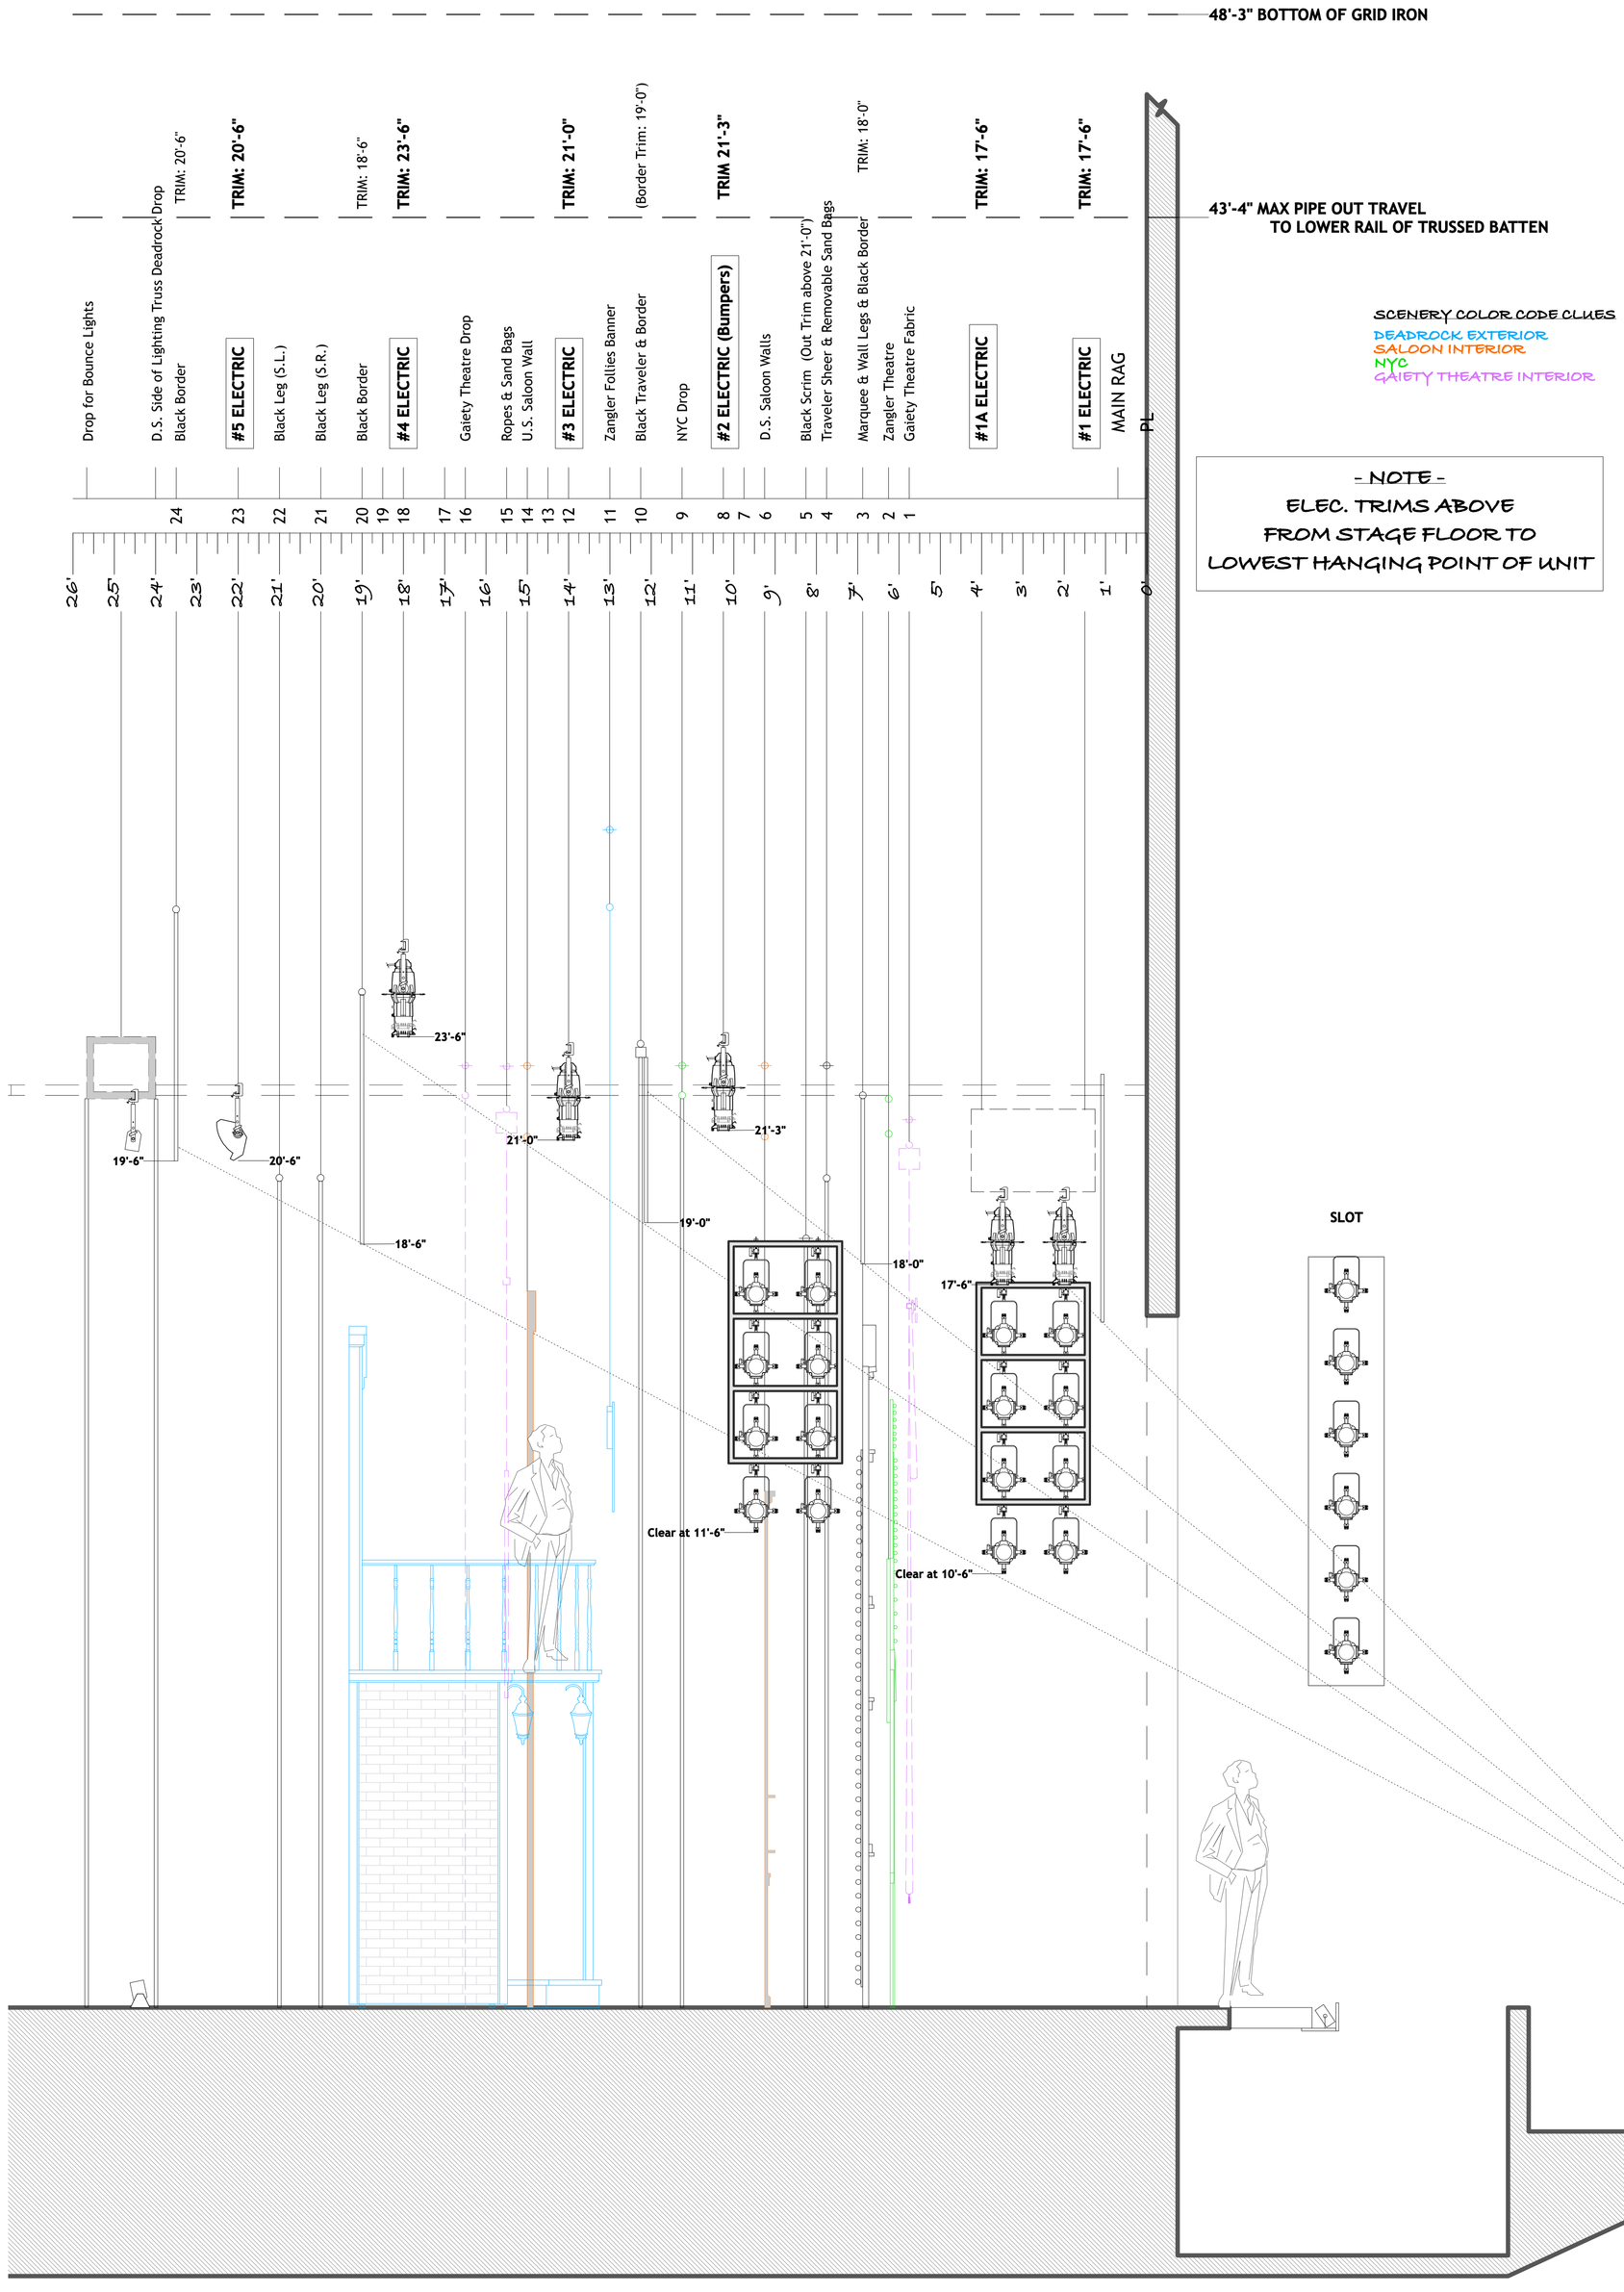

SCENERY COLOR CODE CLUES
DEADROCK EXTERIOR
SALOON INTERIOR
NYC
GAIETY THEATRE INTERIOR

- NOTE -
ELEC. TRIMS ABOVE
FROM STAGE FLOOR TO
LOWEST HANGING POINT OF UNIT

NEAR CAT - TOP

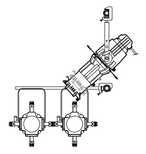

BOX BOOM

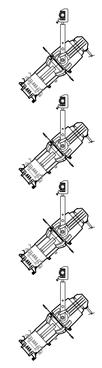

FAR CAT

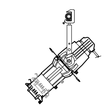

BALCONY RAIL

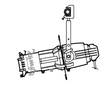

REVISION HISTORY
21 MAY 09
11 JUNE 09
12 JUNE 09

These Drawings Represent visual concepts and construction suggestions only. The Designer is unqualified to determine the structural appropriateness of this design and will not assume responsibility for the improper engineering, construction, or handling. All materials must comply with the most stringent aplicable Federal and Local saftey and fire codes.

CRAZY FOR YOU
FOR
MAINE STATE MUSIC THEATRE
LIGHTING DESIGNER BRIAN W. BARNETT
SCENIC DESIGNER ROBERT KOVACH
1/2" LIGHTING SECTION

SCALE	DATE	PROD. ELEC.
1/2" = 1'-0"	12 JUNE 09	SHANNON ZURA